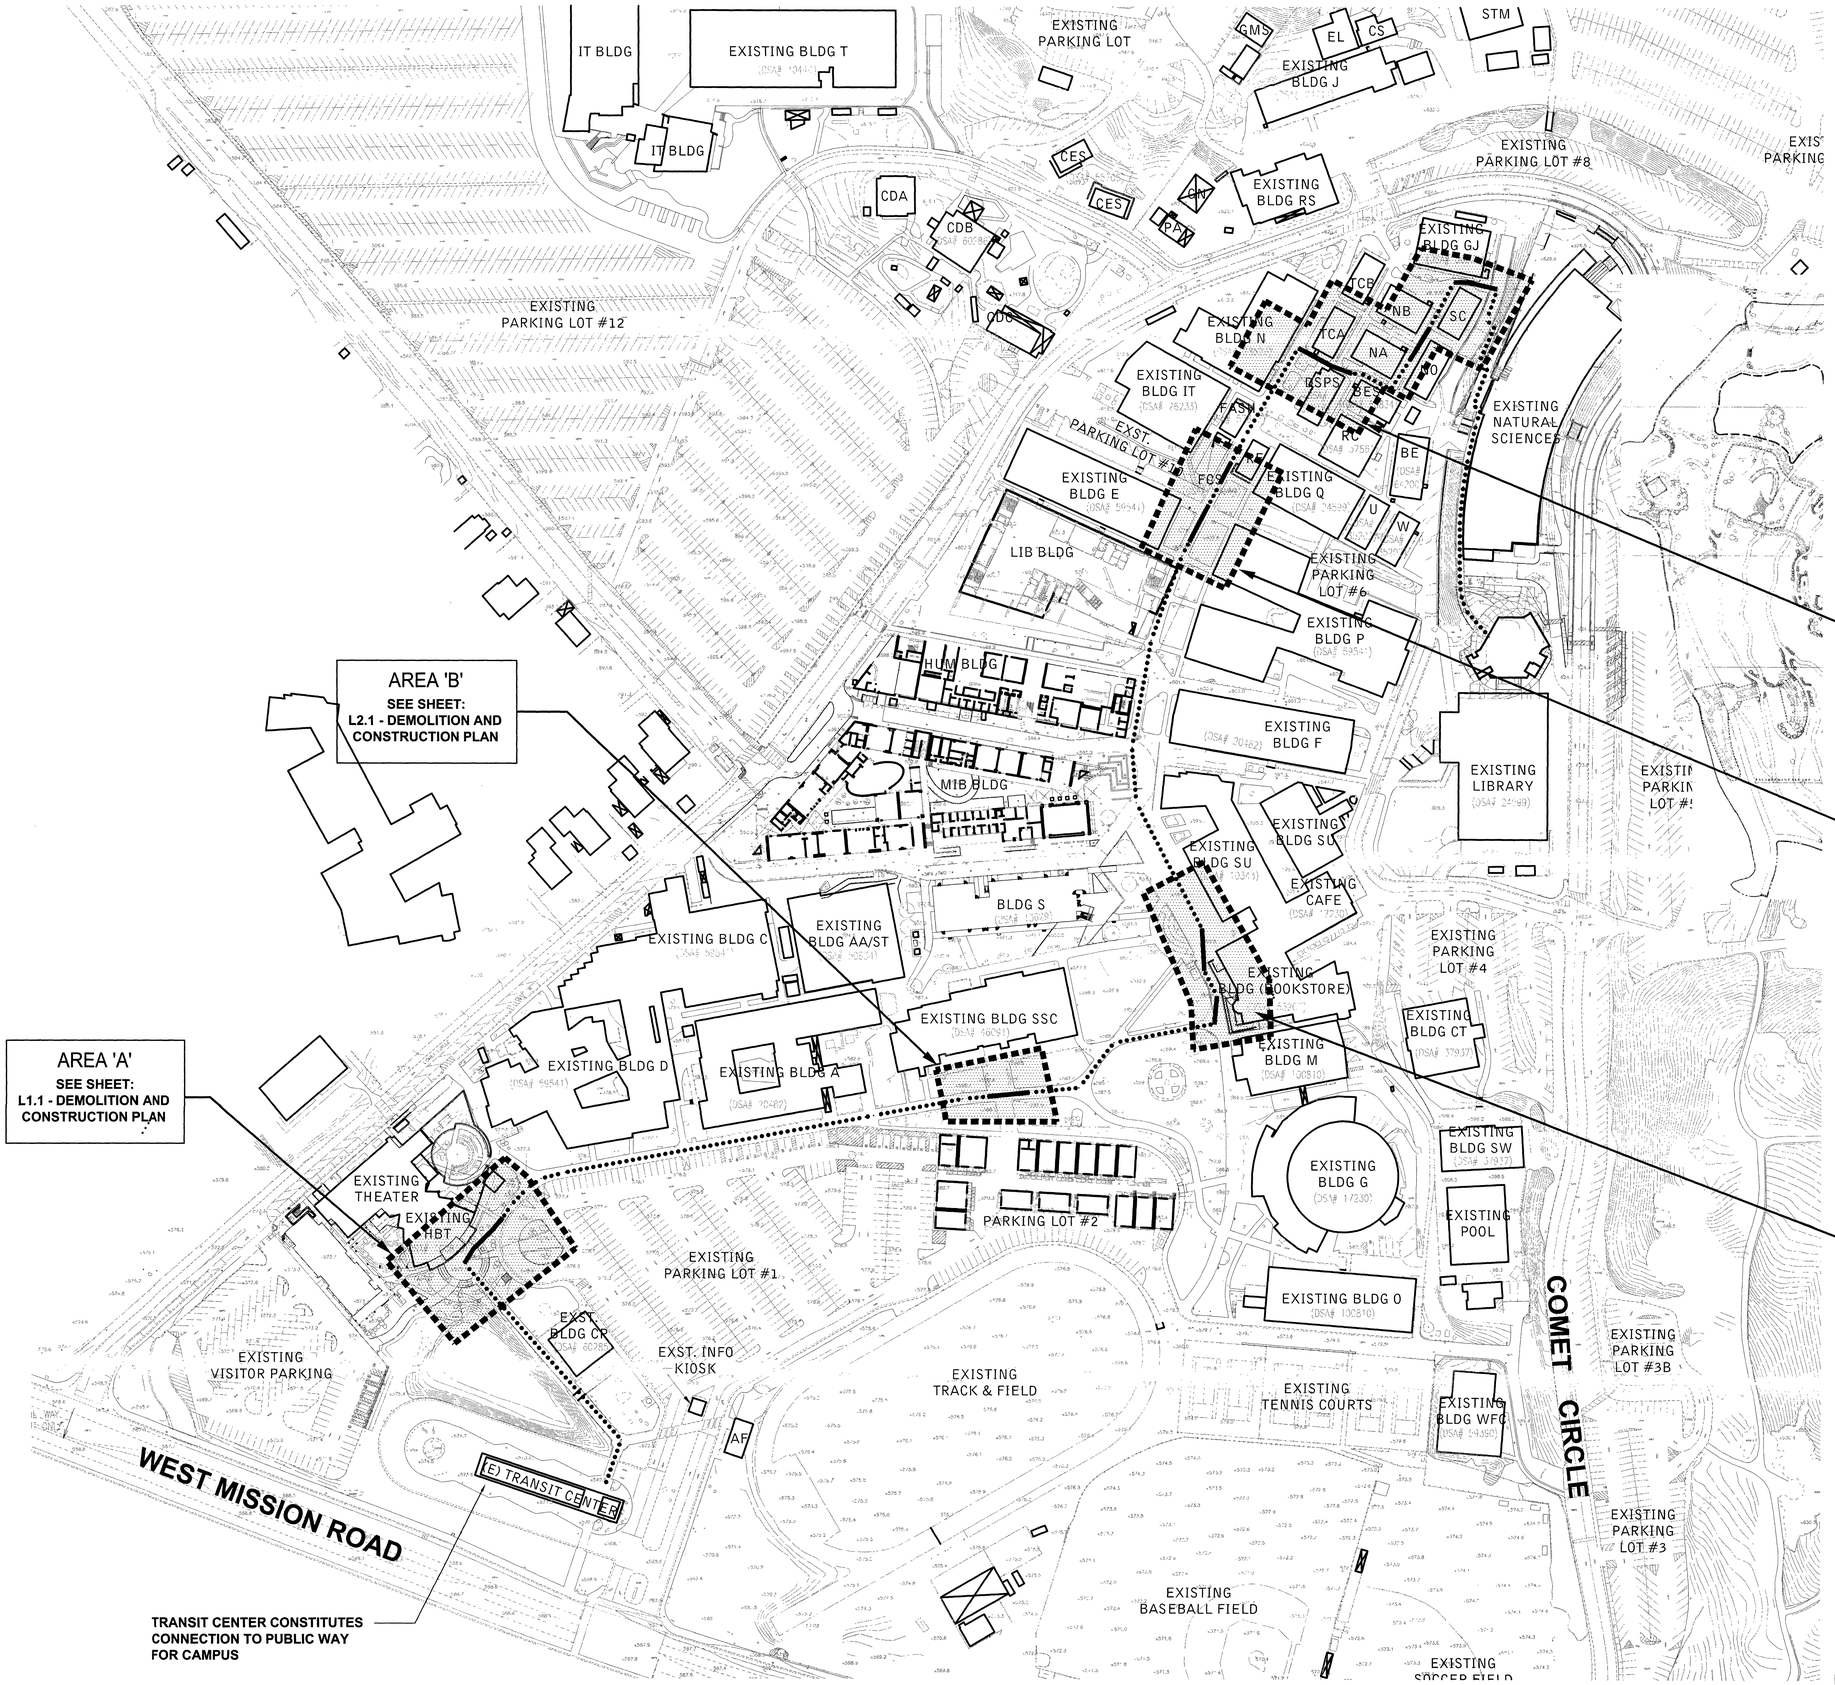

CAMPUS ACCESSIBILE PATH OF TRAVEL ROUTE | 1" = 80' | 01

LEGEND

ACCESSIBLE PATH OF TRAVEL (P.O.T.)– COMPLIANT

"PATH OF TRAVEL (P.O.T.) AS INDICATED IS A BARRIER FREE ACCESS ROUTE WITHOUT ANY ABRUPT VERTICAL CHANGES EXCEEDING 1/2" BEVELED AT 1:2 MAXIMUM SLOPE, EXCEPT THAT LEVEL CHANGES DO NOT EXCEED 1/4" VERTICAL AND IS AT LEAST 48" WIDE. SURFACE IS SLIP RESISTANT, STABLE, FIRM, AND SMOOTH. CROSS–SLOPE DOES NOT EXCEED 2% AND SLOPE IN THE DIRECTION OF TRAVEL IS LESS THAN 5% UNLESS OTHERWISE INDICATED. (P.O.T) SHALL BE MAINTAINED FREE OF OVERHANGING OBSTRUCTIONS TO 80" MINIMUM (1133B.8.2) AND PROTRUDING OBJECTS GREATER THAN 4" PROJECTION FROM WALL AND ABOVE 27" AND LESS THAN 80" (1133B.8.6). ARCHITECT TO VERIFY THAT ALL BARRIERS IN THE PATH OF TRAVEL HAVE BEEN REMOVED OR WILL BE REMOVED UNDER THIS PROJECT, AND PATH OF TRAVEL COMPLIES WITH CBC 1133B.

ACCESSIBLE PATH OF TRAVEL (P.O.T.) – NON COMPLIANT

(P.O.T) AS INDICATED DOES NOT COMPLY PER CBC (CALIFORNIA BUILDING CODE, 2007). (P.O.T) MUST MEET ALL APPLICABLE CODES AS REQUIRED BY THE CBC.

SCOPE OF WORK FOR ADA (P.O.T) COMPLIANCE PLAN PER ASSOCIATED CAMPUS PROJECT.

LPA

Architecture
Planning
Interior Design
Landscape Architecture
Graphics

5161 California Ave, Suite 100
Irvine, California 92617

P 949 |261-1001
F 949 |260-1190
E lpa@lpainc.com
W www.lpainc.com

LICENSED ARCHITECT CHRISTOPHER D. TORREY No. C17881 REN.09-30-11 STATE OF CALIFORNIA

REGISTERED LANDSCAPE ARCHITECT RICHARD ATTWENT NO. 4191 SIGNATURE 05-31-2011 RENEWAL DATE DATE STATE OF CALIFORNIA

IDENTIFICATION STAMP
DIVISION OF THE STATE ARCHITECT
OFFICE OF REGULATION SERVICE
APPL. #: 04-110828
AC FLS SS
DATE MAY 25 2010

FILE NUMBER: 37-C1

This and all other project documents and all ideas, conceptions and designs incorporated therein are instruments of service. All project documents are the registered property of LPA, INC. (LPA) and cannot be lawfully used in whole or in part for any project or purpose except as described in the contractual agreement between LPA and Client. LPA hereby gives formal notice that any such project document use, reproduction or modification (misuse) is not only unlawful but automatically binds all parties involved with misuse to fully indemnify and defend LPA and LPA's Consultants for the maximum legal extent against all losses, demands, claims or liabilities arising directly or indirectly from project document misuse.

Project documents describe design intent of work and are not a representation of as-built or existing conditions. LPA and LPA's Consultants make no representations concerning the accuracy of documents and are not responsible for any discrepancies between project documents and the existing conditions.

© Copyright 2007

Palomar College Accessible Route

San Marcos, CA
Developed for
Palomar Community College District

Revision	Description	Date
	DSA SUBMITTAL	01-20-10
	DSA BACKCHECK	05-25-10

Job. No.	25127.22
Date	05-25-10
Drawn by	AG
Checked by	JG, RB
Scale	1" = 80'

CAMPUS SITE PLAN PATH OF TRAVEL

L0.2

0 40 80 160