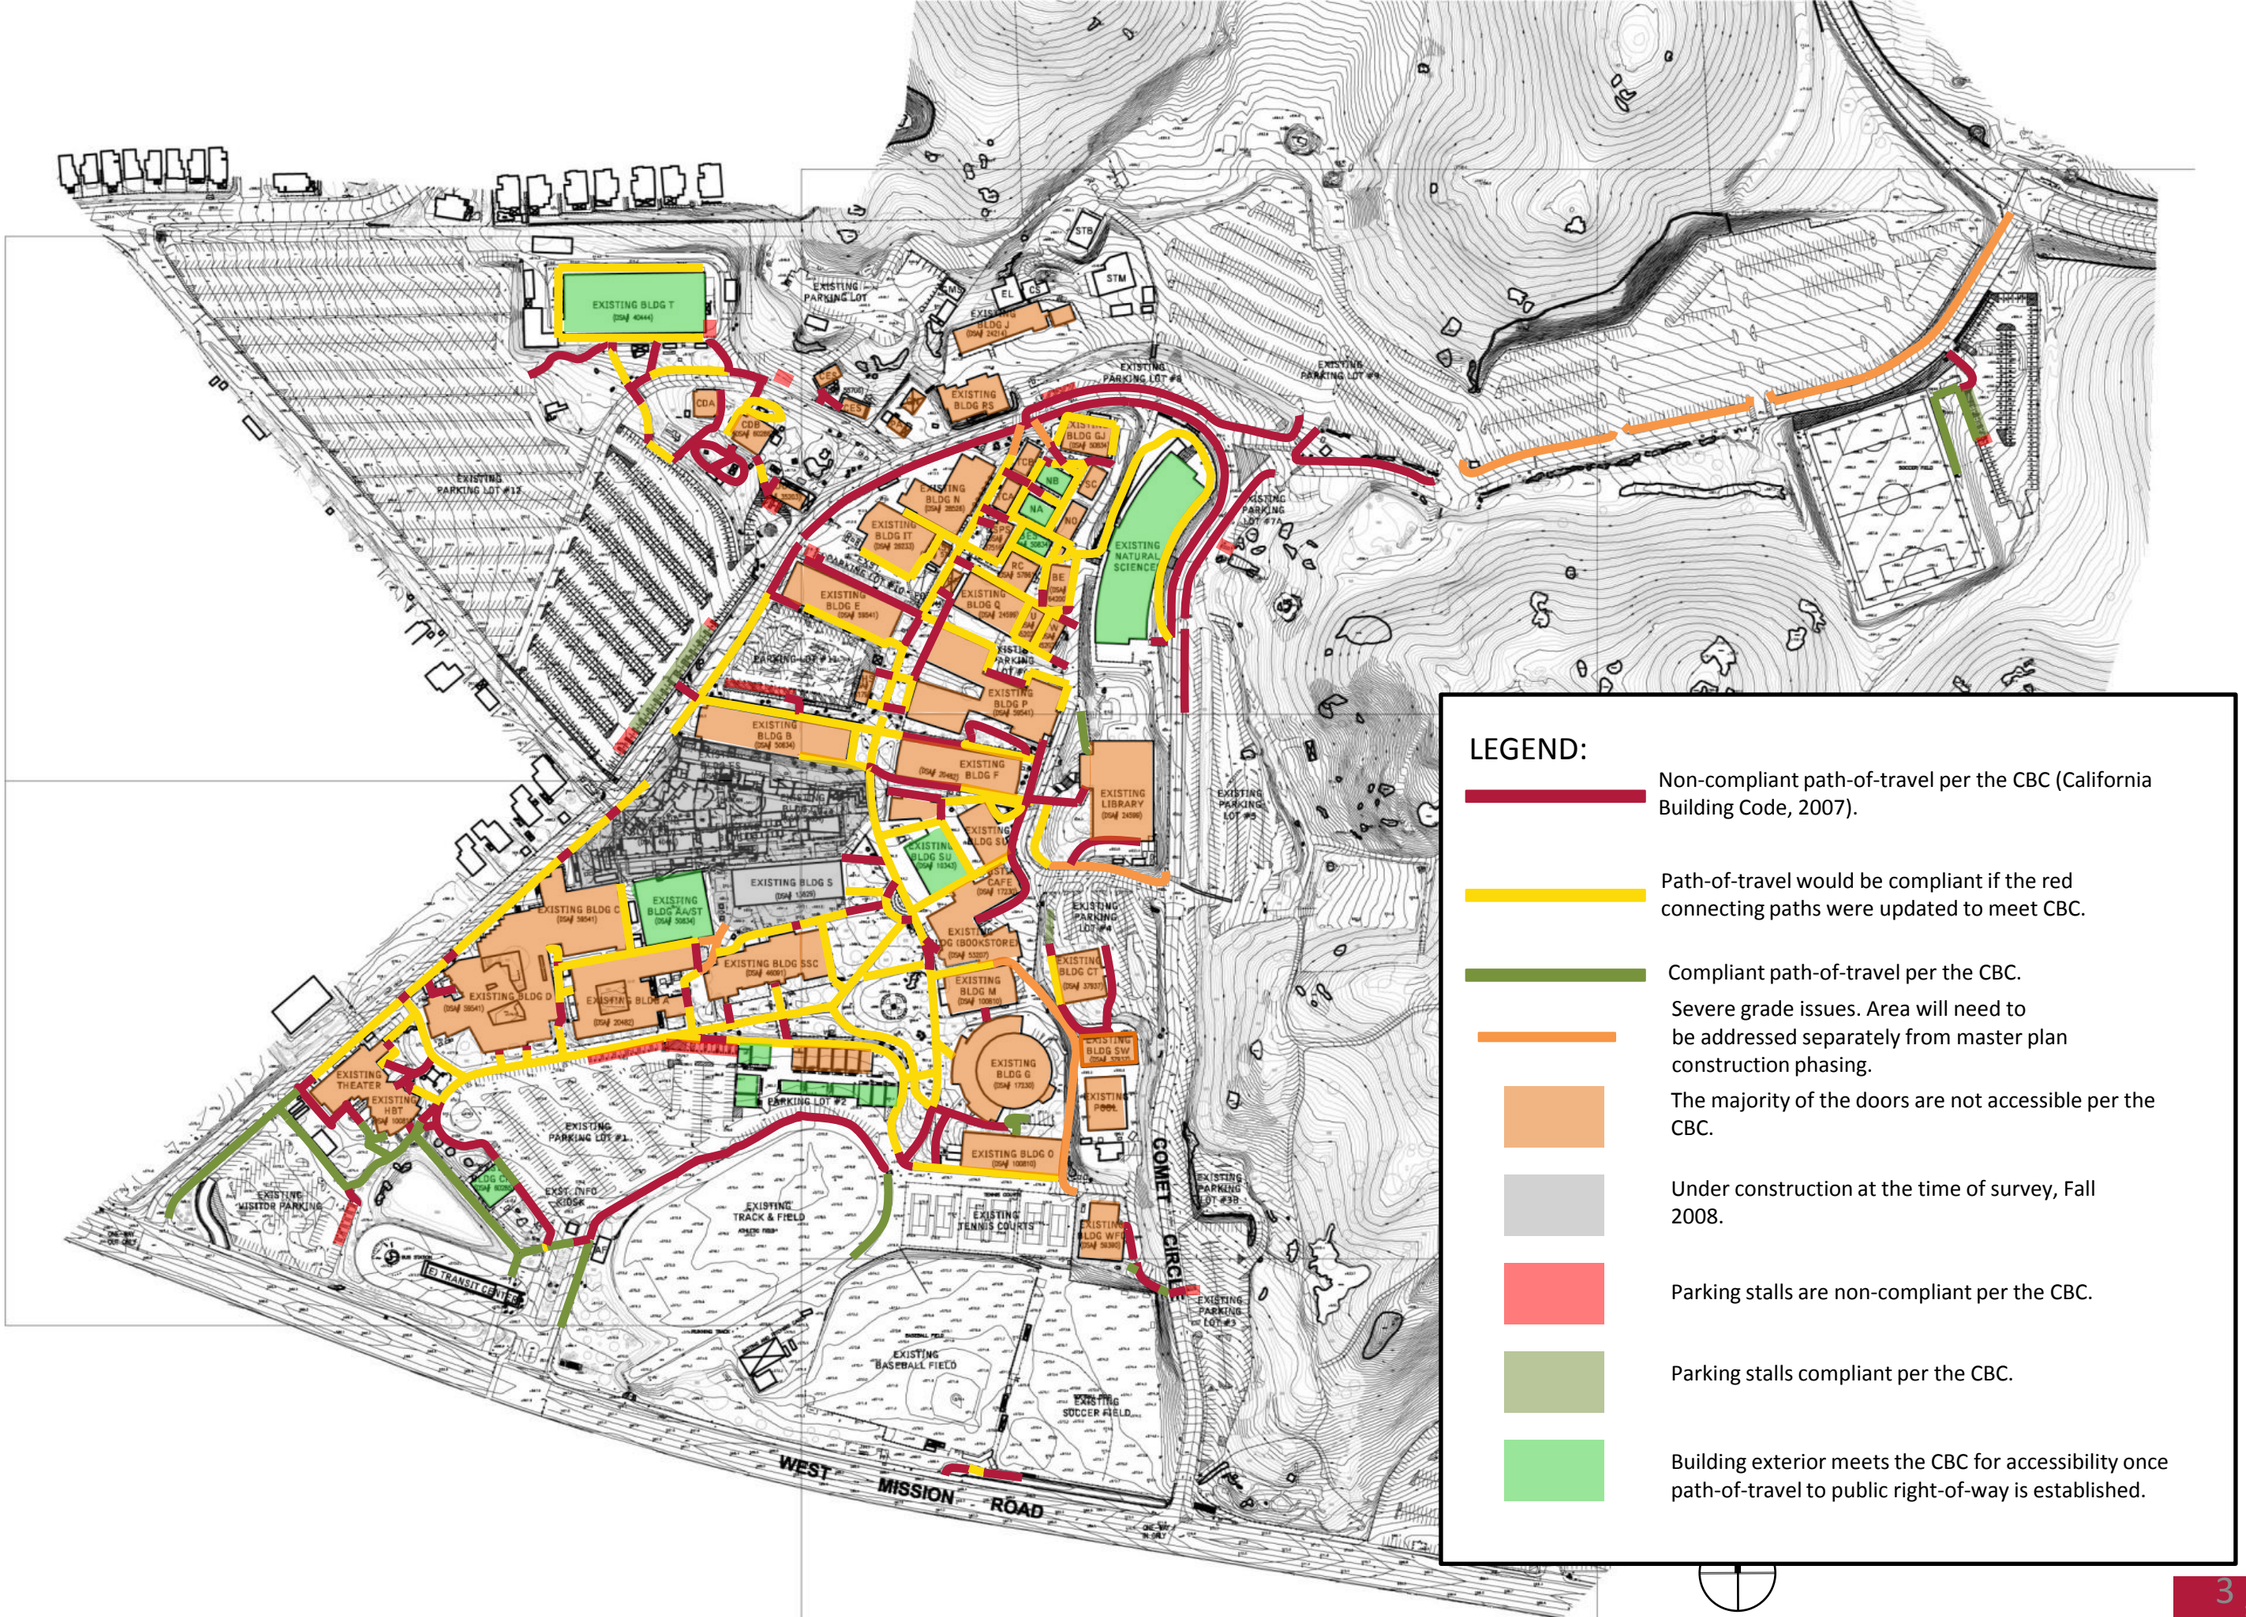

LEGEND:

- Non-compliant path-of-travel per the CBC (California Building Code, 2007).
- Path-of-travel would be compliant if the red connecting paths were updated to meet CBC.
- Compliant path-of-travel per the CBC.
- Severe grade issues. Area will need to be addressed separately from master plan construction phasing.
- The majority of the doors are not accessible per the CBC.
- Under construction at the time of survey, Fall 2008.
- Parking stalls are non-compliant per the CBC.
- Parking stalls compliant per the CBC.
- Building exterior meets the CBC for accessibility once path-of-travel to public right-of-way is established.

AC

CA